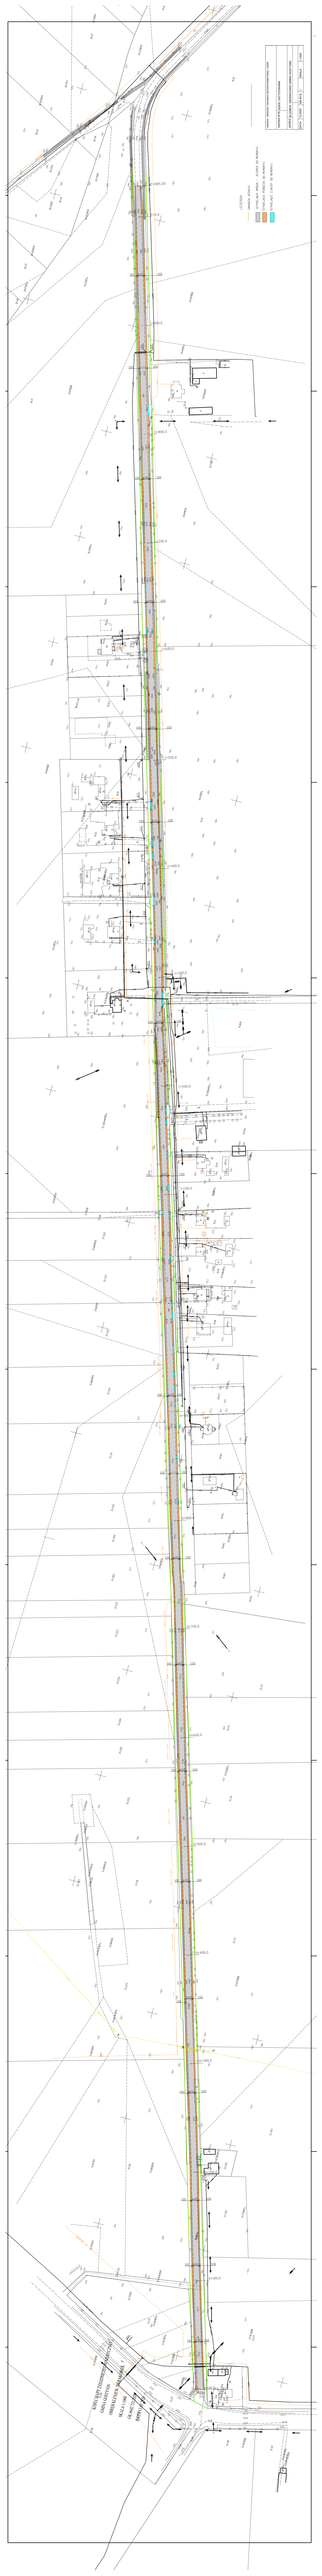
LEGEND
EXISTING GRADE
PROPOSED GRADE - FINISHED GRADE
PROPOSED GRADE - SUBGRADE
PROPOSED GRADE - SUBBASE
PROPOSED GRADE - BASE
SCALE: 1" = 20'-0"
DATE: 8/16/2021
DESIGNED BY: DRAWN BY: CHECKED BY:
DESCRIPTION
NO.
DATE
REVISIONS
PROPOSED GRADING PLAN
PROPOSED GRADING PLAN
SCALE: 1" = 20'-0"
DATE: 8/16/2021
DESIGNED BY: DRAWN BY: CHECKED BY:
DESCRIPTION
NO.
DATE
REVISIONS
PROPOSED GRADING PLAN